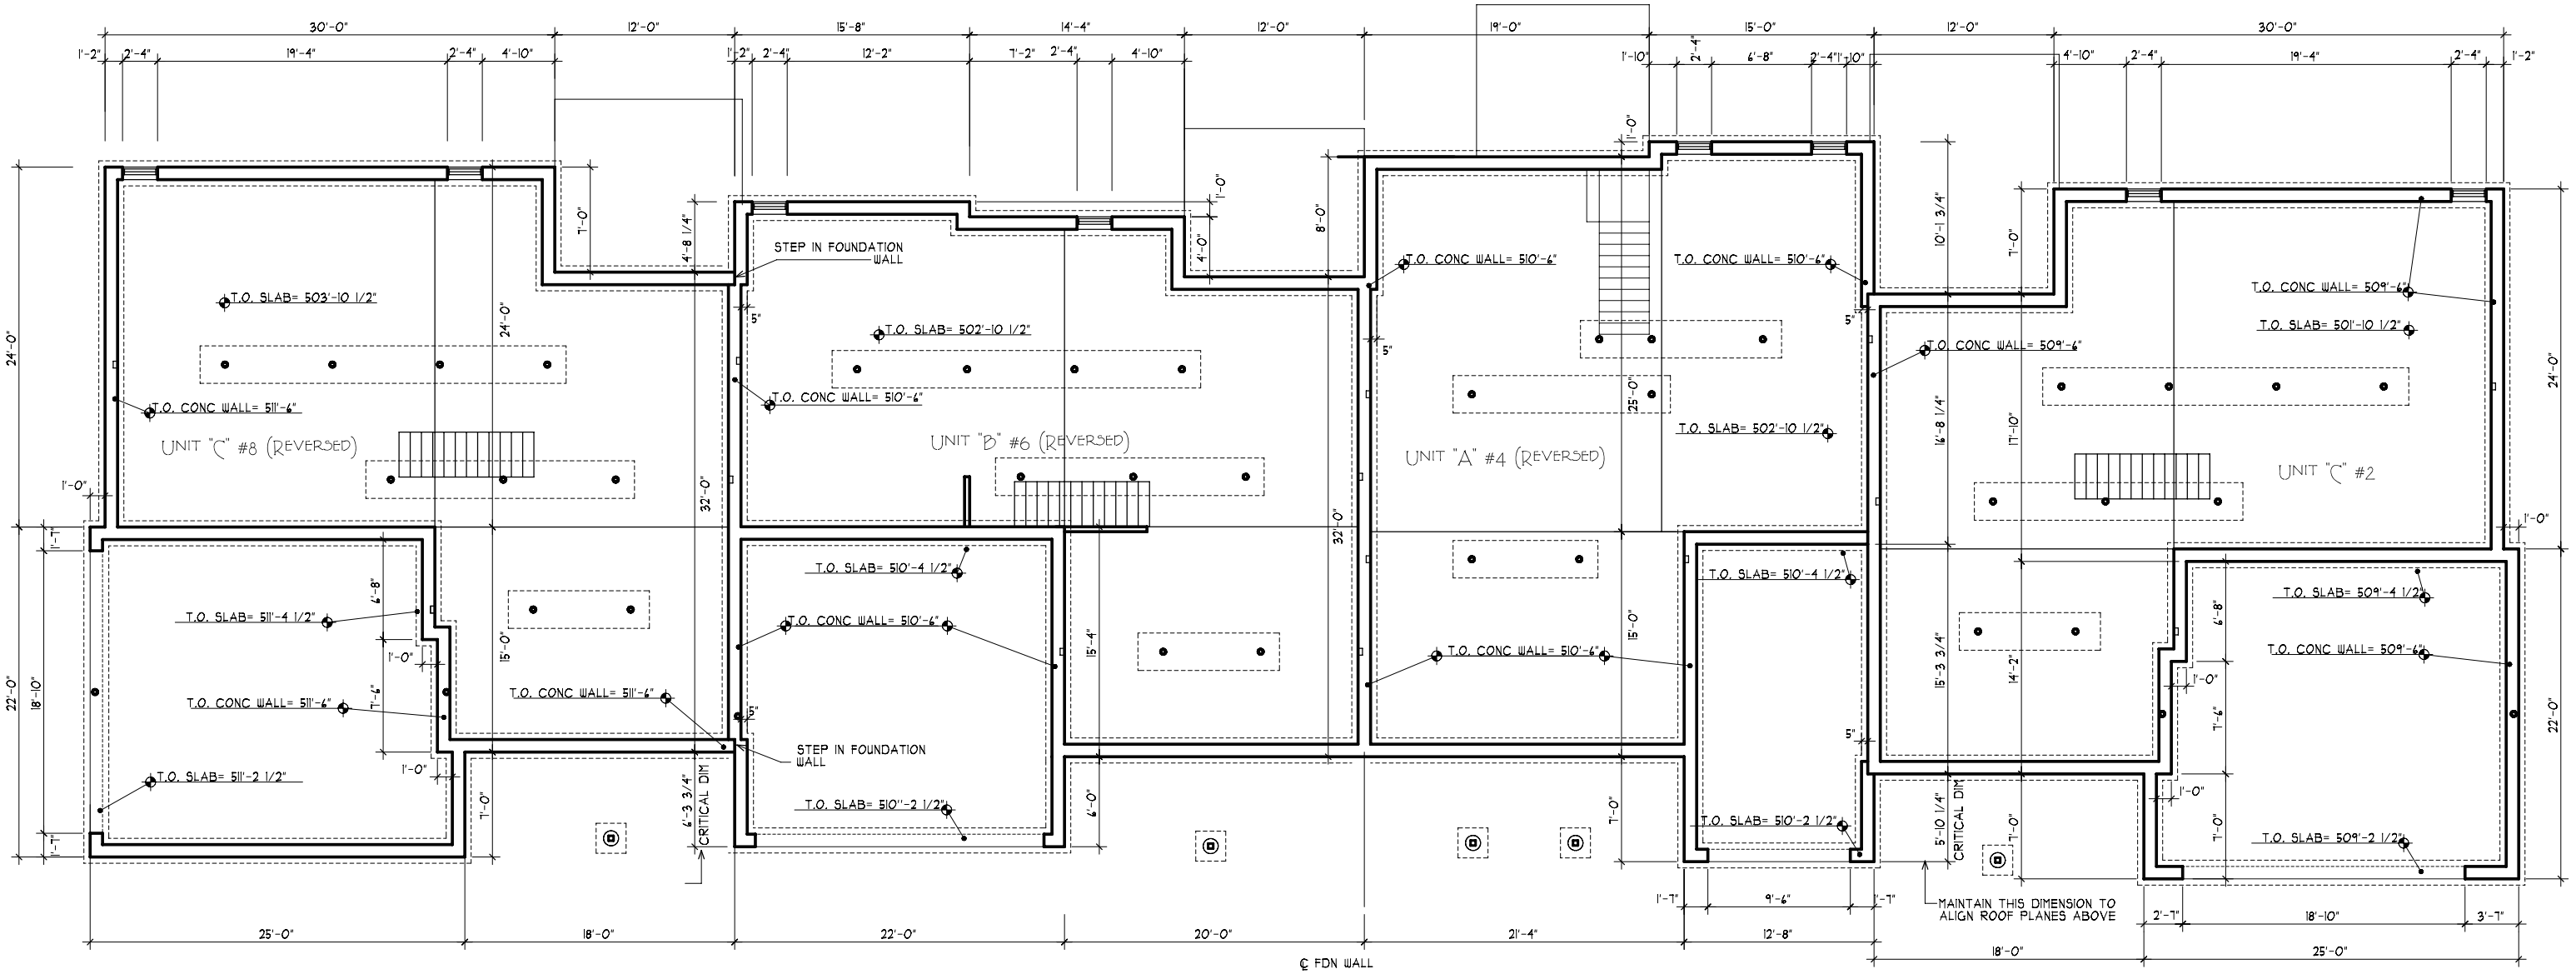

SEE INDIVIDUAL UNIT FOUNDATION PLANS FOR MORE INFORMATION ON LALLY COLS, BEAM POCKETS, PORCH PIERS, ETC

1 2-8 SANCTUARY LANE BUILDING FOUNDATION

BUILDING #9

SCALE: 1/8" = 1'-0"

2 2-8 SANCTUARY LANE BUILDING ELEVATION

BUILDING #9

SCALE: 1/8" = 1'-0"